Issued: 2017-Feb-23

2016 Library Main Building - Type II Enclosure Locations

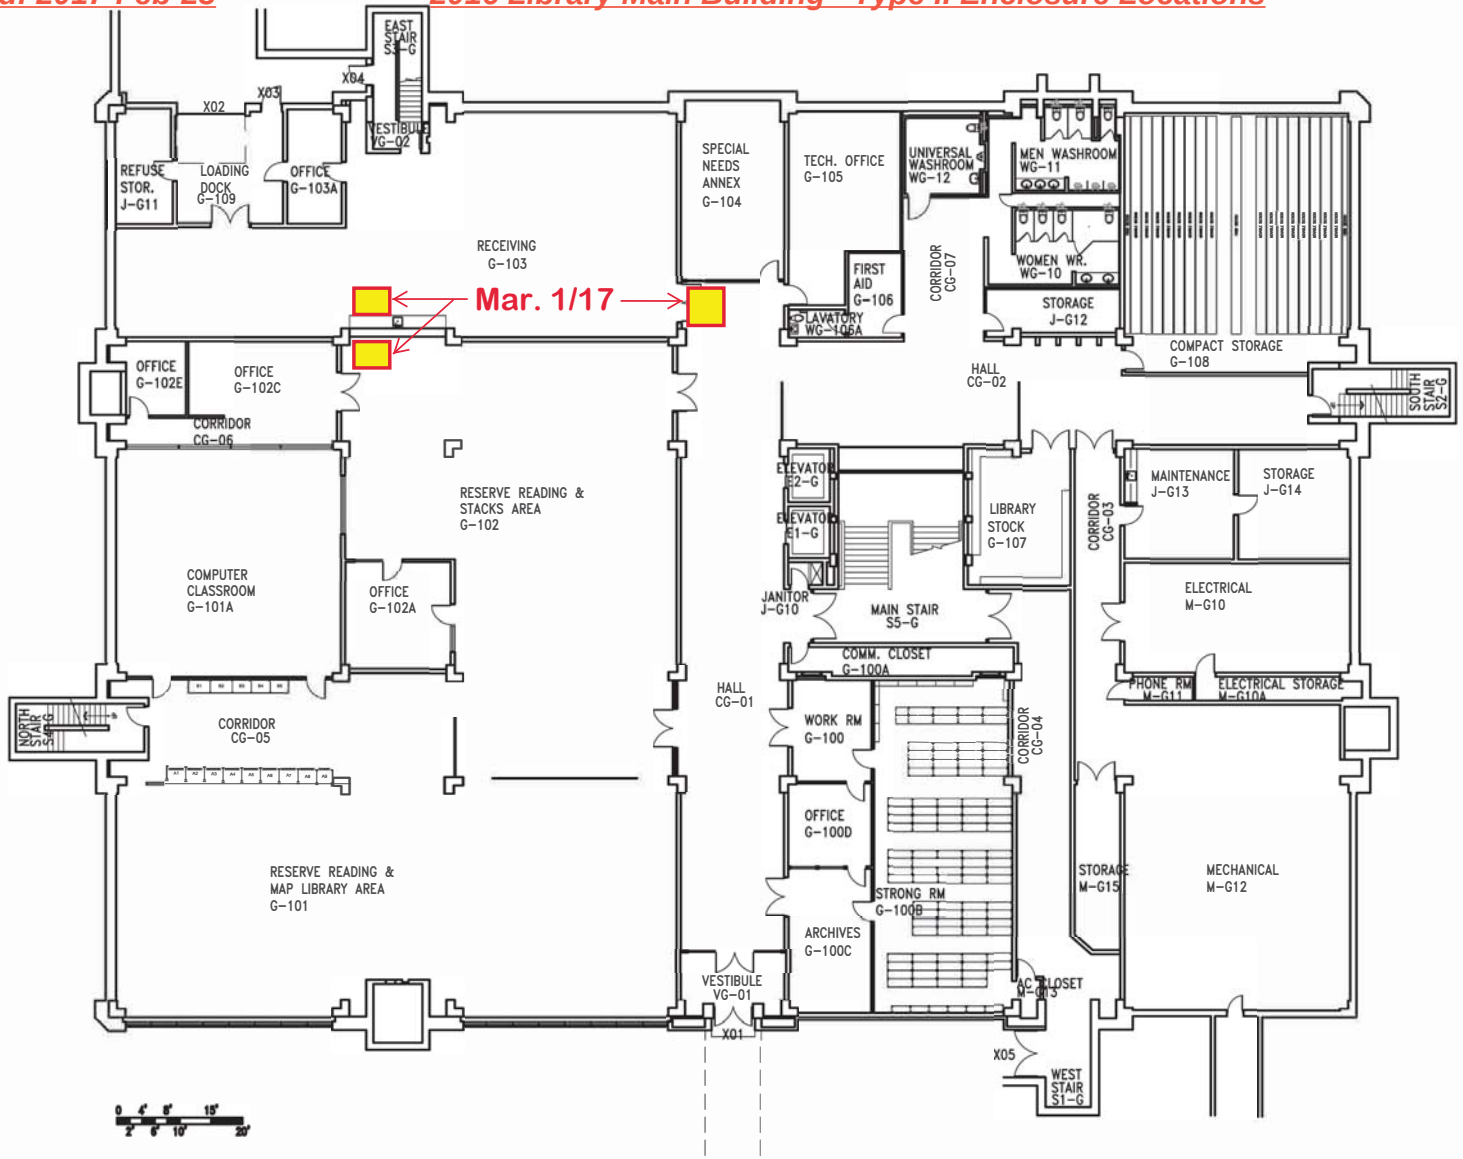

LEDDY LIBRARY – GROUND FLOOR PLAN

denotes Type II Enclosure and Dates

Issued: 2017-Feb-23

2016 Library Main Building - Type II Enclosure Locations

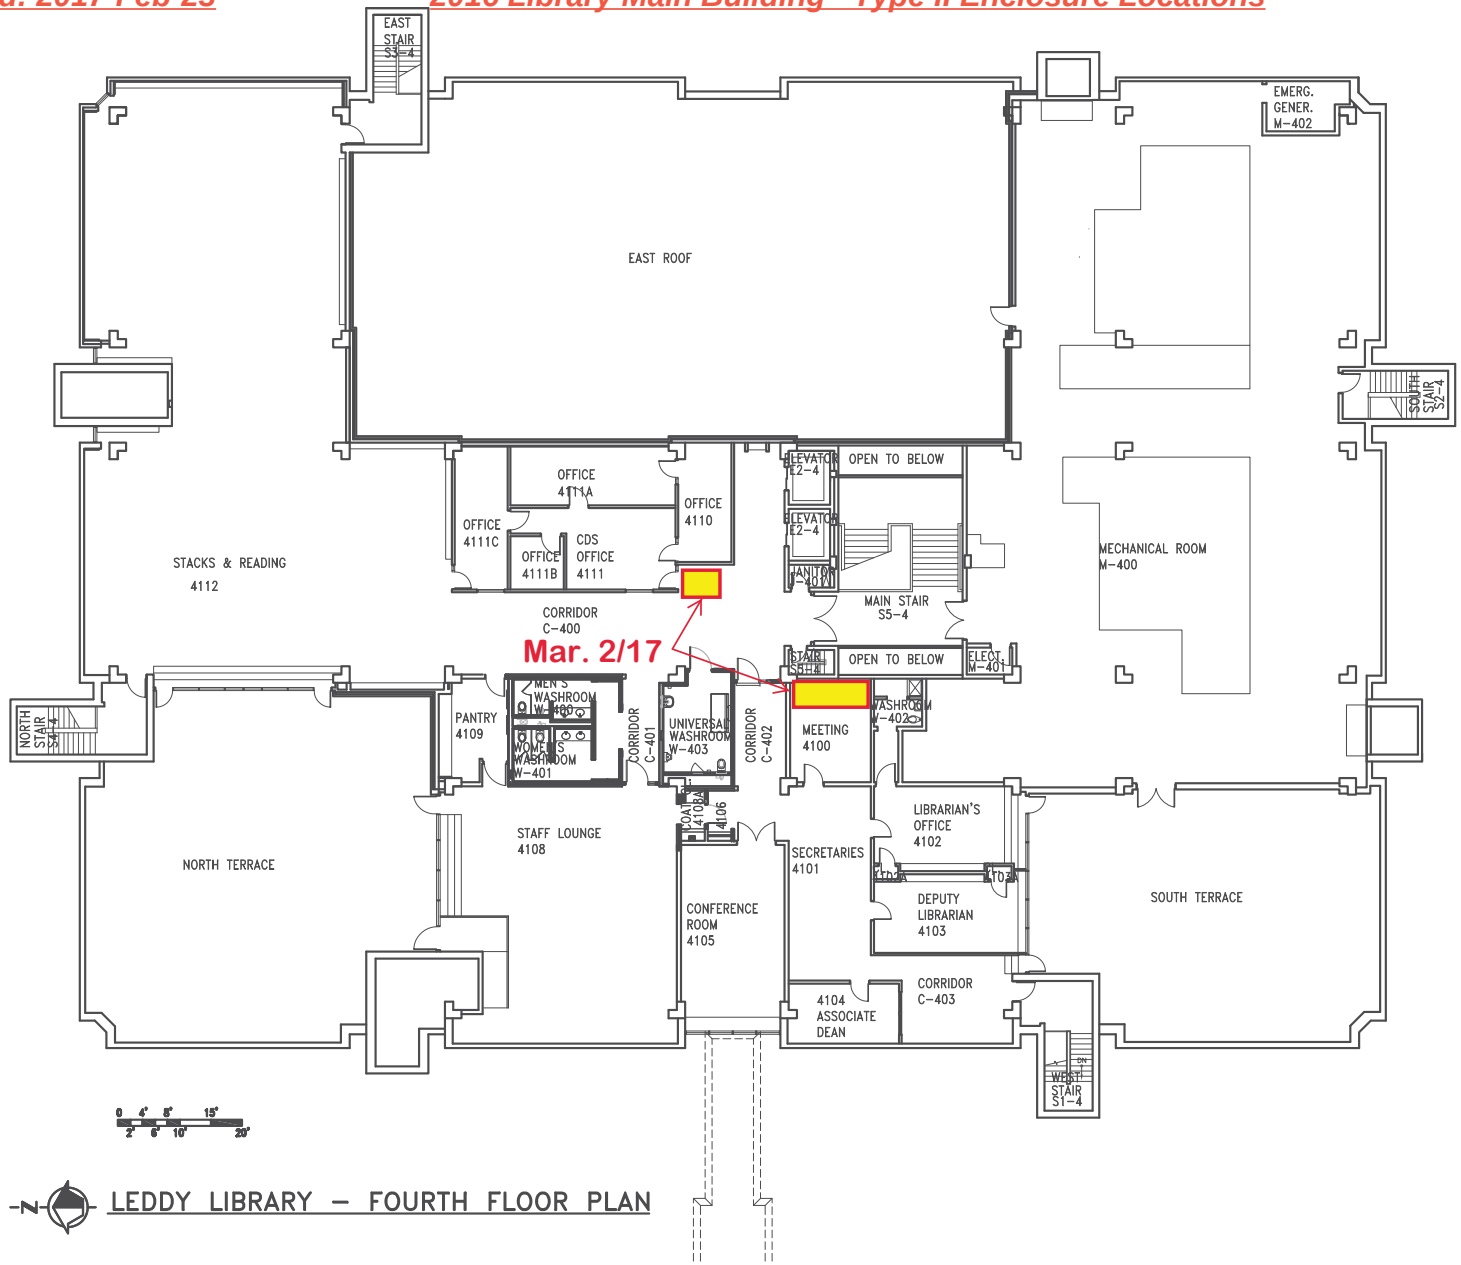

LEDDY LIBRARY – FOURTH FLOOR PLAN