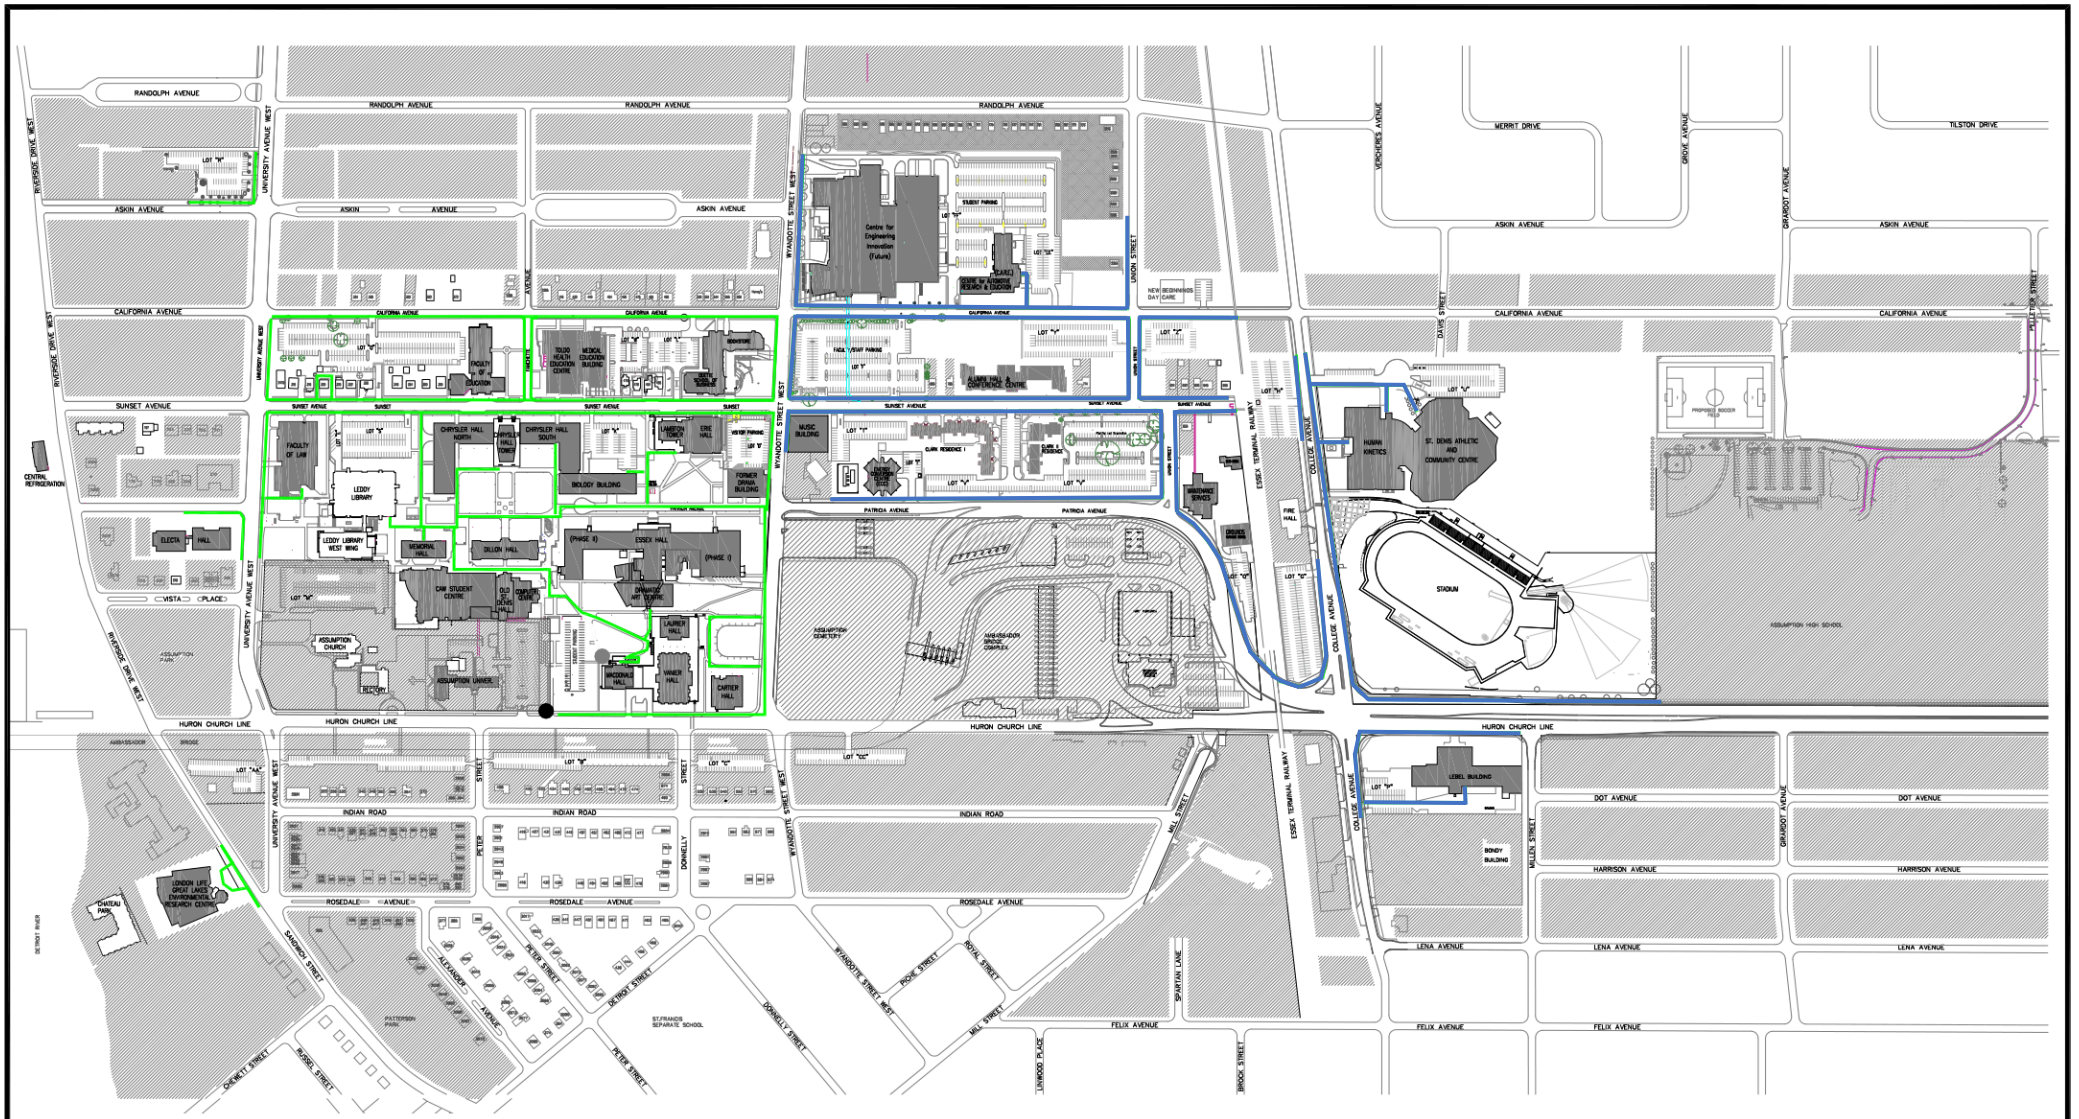

NOTE:
NOT ALL PRIVATELY OWNED PROPERTY HAS BEEN HATCHED ON THIS DRAWING. AN ATTEMPT HAS BEEN MADE TO HATCH ALL PRIVATE PROPERTY THAT ABUTTS PROPERTY OWNED BY THE UNIVERSITY OF WINDSOR. PROPERTY, ALLEYS AND STREET ALLOWANCES OWNED BY THE CITY OF WINDSOR HAVE NOT BEEN HATCHED.

Route #1

Route #2

PROJECT:
UNIVERSITY OF WINDSOR - CAMPUS

TITLE:
SNOW REMOVAL PRIORITY

University of Windsor
thinking forward

FACILITY SERVICES
Environmental Services -Grounds

Chrysler Hall Tower, Room 612
401 Sunset Avenue
Windsor, Ontario N9B 3P4
Phone: 519-253-3000
Fax: 519-561-1404

BUILDING NORTH UNLESS OTHERWISE SHOWN

CHECK SCALE - PRINT MAY BE PHOTO-REDUCED.
1/2 INCH 10mm

The undersigned has reviewed and takes responsibility for this design work, and is qualified in the appropriate category as an "other designer" under subsection 2.17.5 of the Ontario Building Code.

NAME BCIN

SIGNATURE

University of Windsor
ISSUED FOR EXEMPTION FROM REGISTRATION

DATE	ISSUED FOR
-	-

APPROVED:	-
DATE:	January 2010
DRAWN BY:	-
SCALE:	1" = 200'-0"
PROJECT NO.	-